

MONUMENT RECORD

Corner I.D. #


E-8

STATE OF INDIANA - COUNTY OF MONROE

Section Seven (7), Township 10 North, Range 1 West

Monument Description & Remarks: Found slightly irregular rectangular stone,
3" x 7" flush with ground, at NE Corner of SE 1/4 of SE 1/4.

Corner witnessed on May 28, 1982.

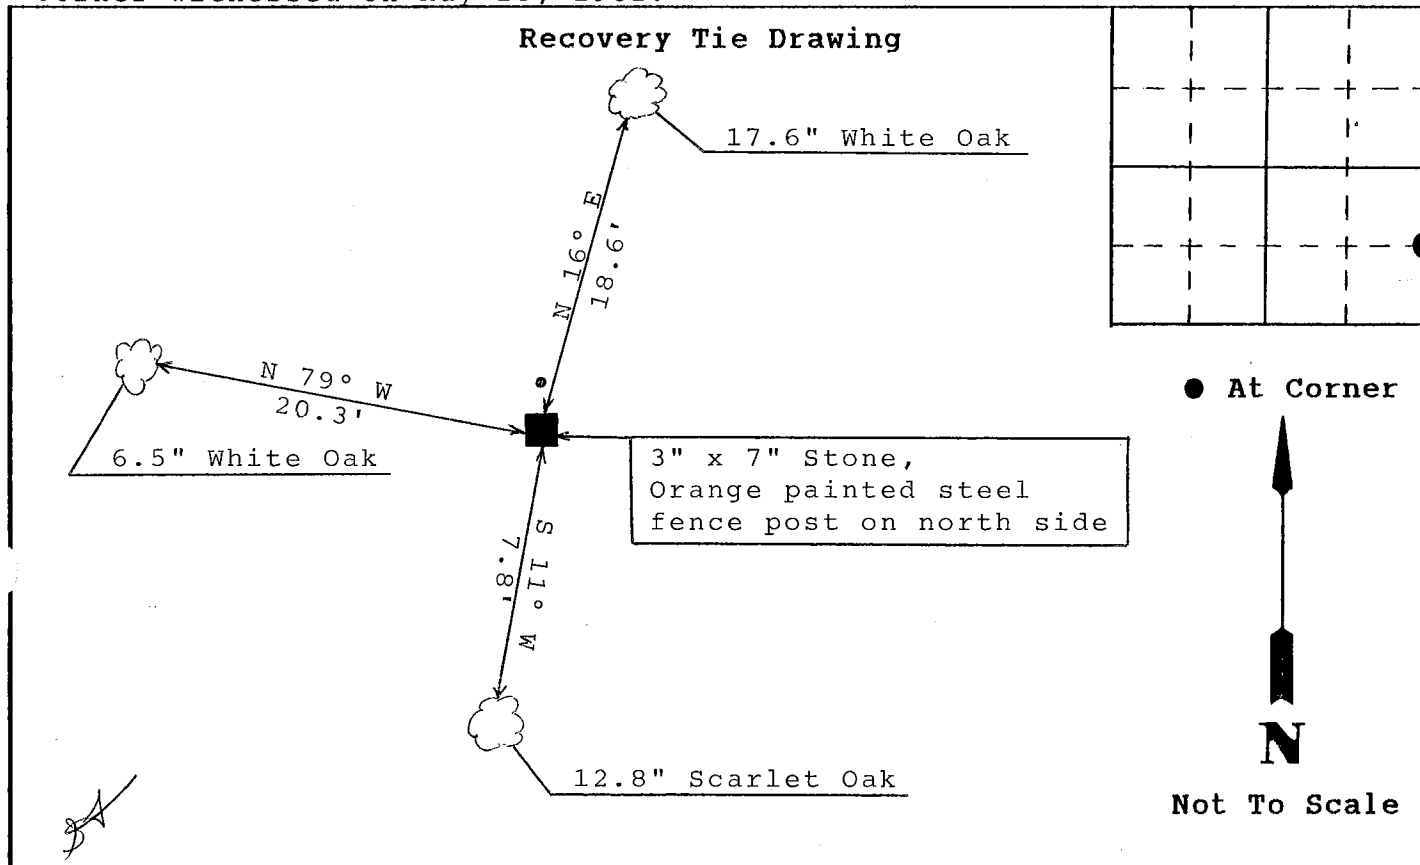

State of Indiana

County of Monroe

Space
Reserved For
Recording
Officer

I, Michael W. Friley, County Surveyor, hereby certify
that this document was prepared under my direction in
accordance with the provisions of Section 17-3-64-4
through 17-3-64-8 of the Indiana Code, being Acts of 1965,
Chapter 319; and the above data is given under my hand and
seal this 29th day of September, 1993 A.D.

Indiana Registered Land Surveyor No. _____ or

Morgan-Monroe State Forest
United States Government Agency

Bill Hahn, Property Manager
Title

Field Book:

n/a

Page:

n/a

SECTION 7, T 10 N, R 1 W

On May 17, 1982, I located and marked boundaries in this section as follows: EW line of NE $\frac{1}{4}$, SE $\frac{1}{4}$ and NW $\frac{1}{4}$, SE $\frac{1}{4}$ also NS line of NE $\frac{1}{4}$, SW $\frac{1}{4}$. Boundary line had been previously been marked in 1975-76. Old boundary point was slightly visible. New orange paint was applied on state side of line. Double boundary signs were placed at the corners and single signs on continuous lines at $\frac{1}{4}$ corner marks.

Bill Hahn, Property Manager

2. On May 28, 1982, I located and marked boundaries in this section as follows: EW line of NE $\frac{1}{4}$, SE $\frac{1}{4}$ and NS line E $\frac{1}{2}$, SE $\frac{1}{4}$. Boundary lines had been partially marked in 1975-76. The old boundary line paint was slightly visible. New orange boundary paint applied to trees on state side of line. Double boundary signs were placed at the corner and single signs on continuous lines at $\frac{1}{4}$ corner marked. Both lines to the NE corner had some fencing to follow but no wire at the corner. Location of corner was estimated using a hand compass and taking bearings from existing fencing and triangulation. One cornerstone was located and witnessed at NE corner of SE $\frac{1}{4}$, SE $\frac{1}{4}$ as follows: slightly irregular rectangular stone 3"x7" flush to ground, 18.6' to a 17.6" white oak bearing 16°, 20.3' to a 6.5" white oak bearing 281°, 7.8' to a 12.8" scarlet oak bearing 191°. I drove an orange painted steel fence post on the north side of the stone.

N 16° E - 18.6' - 17.6" WO Bill Hahn, Property Manager
 N 28° W - 20.3' - 6.5" WO
 S 11° W 7.8' - 12.8" Scarlet Oak